


ROOF LAYOUT

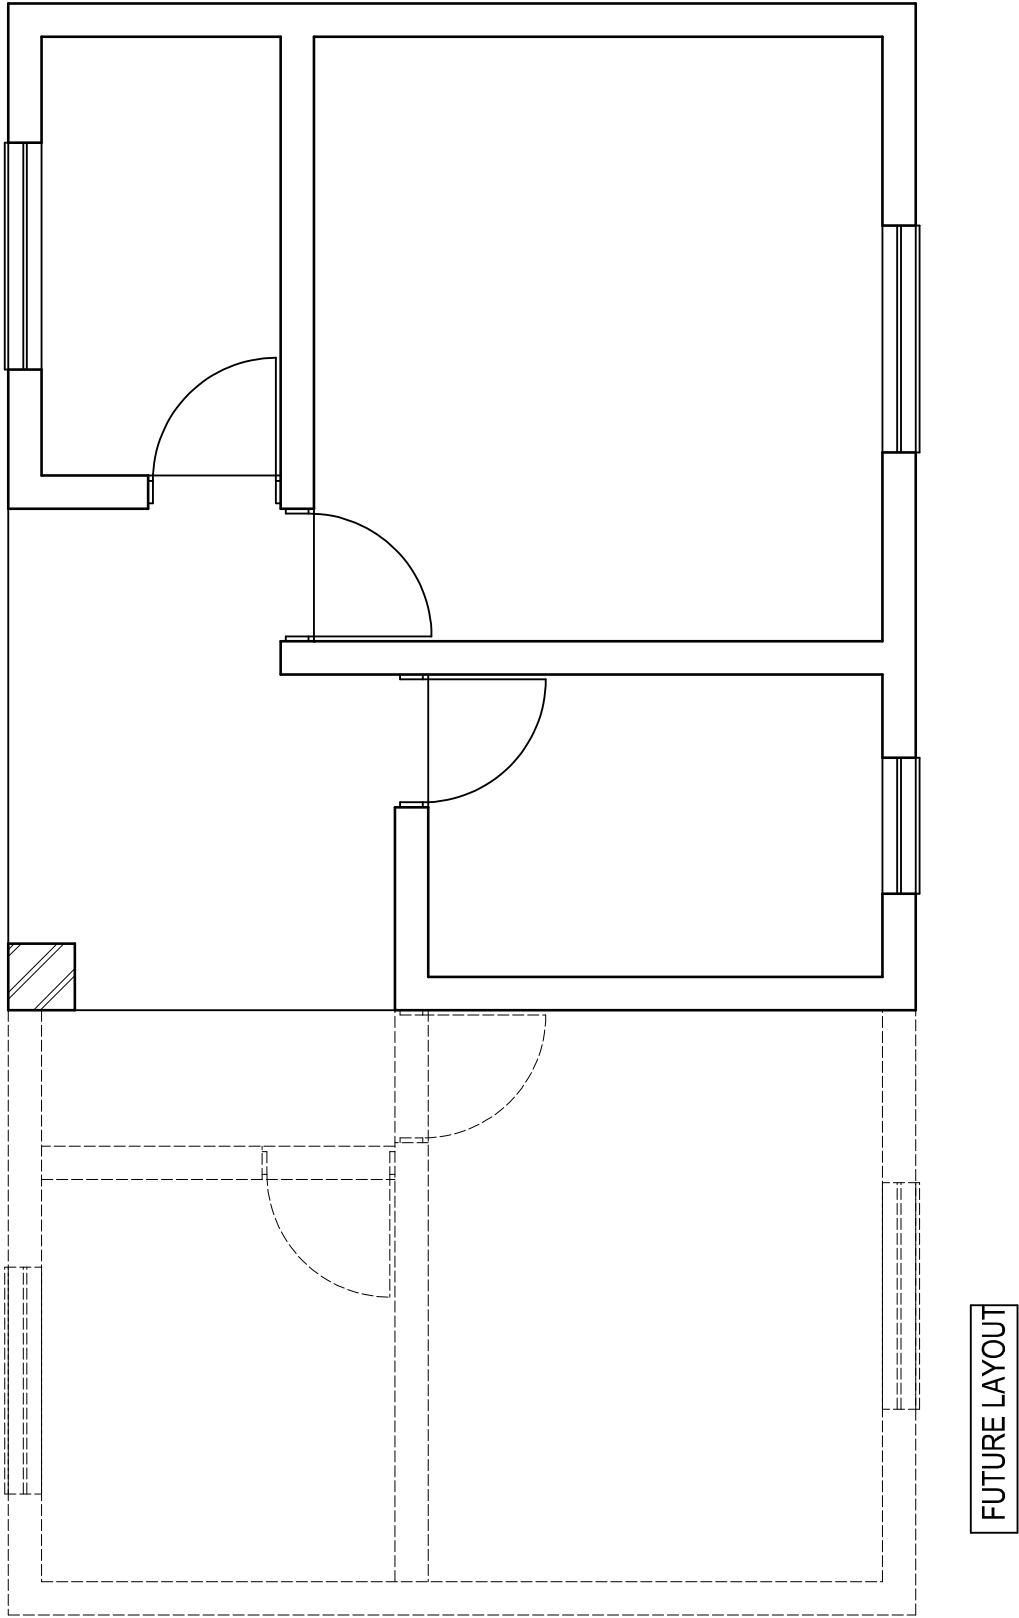

FUTURE LAYOUT